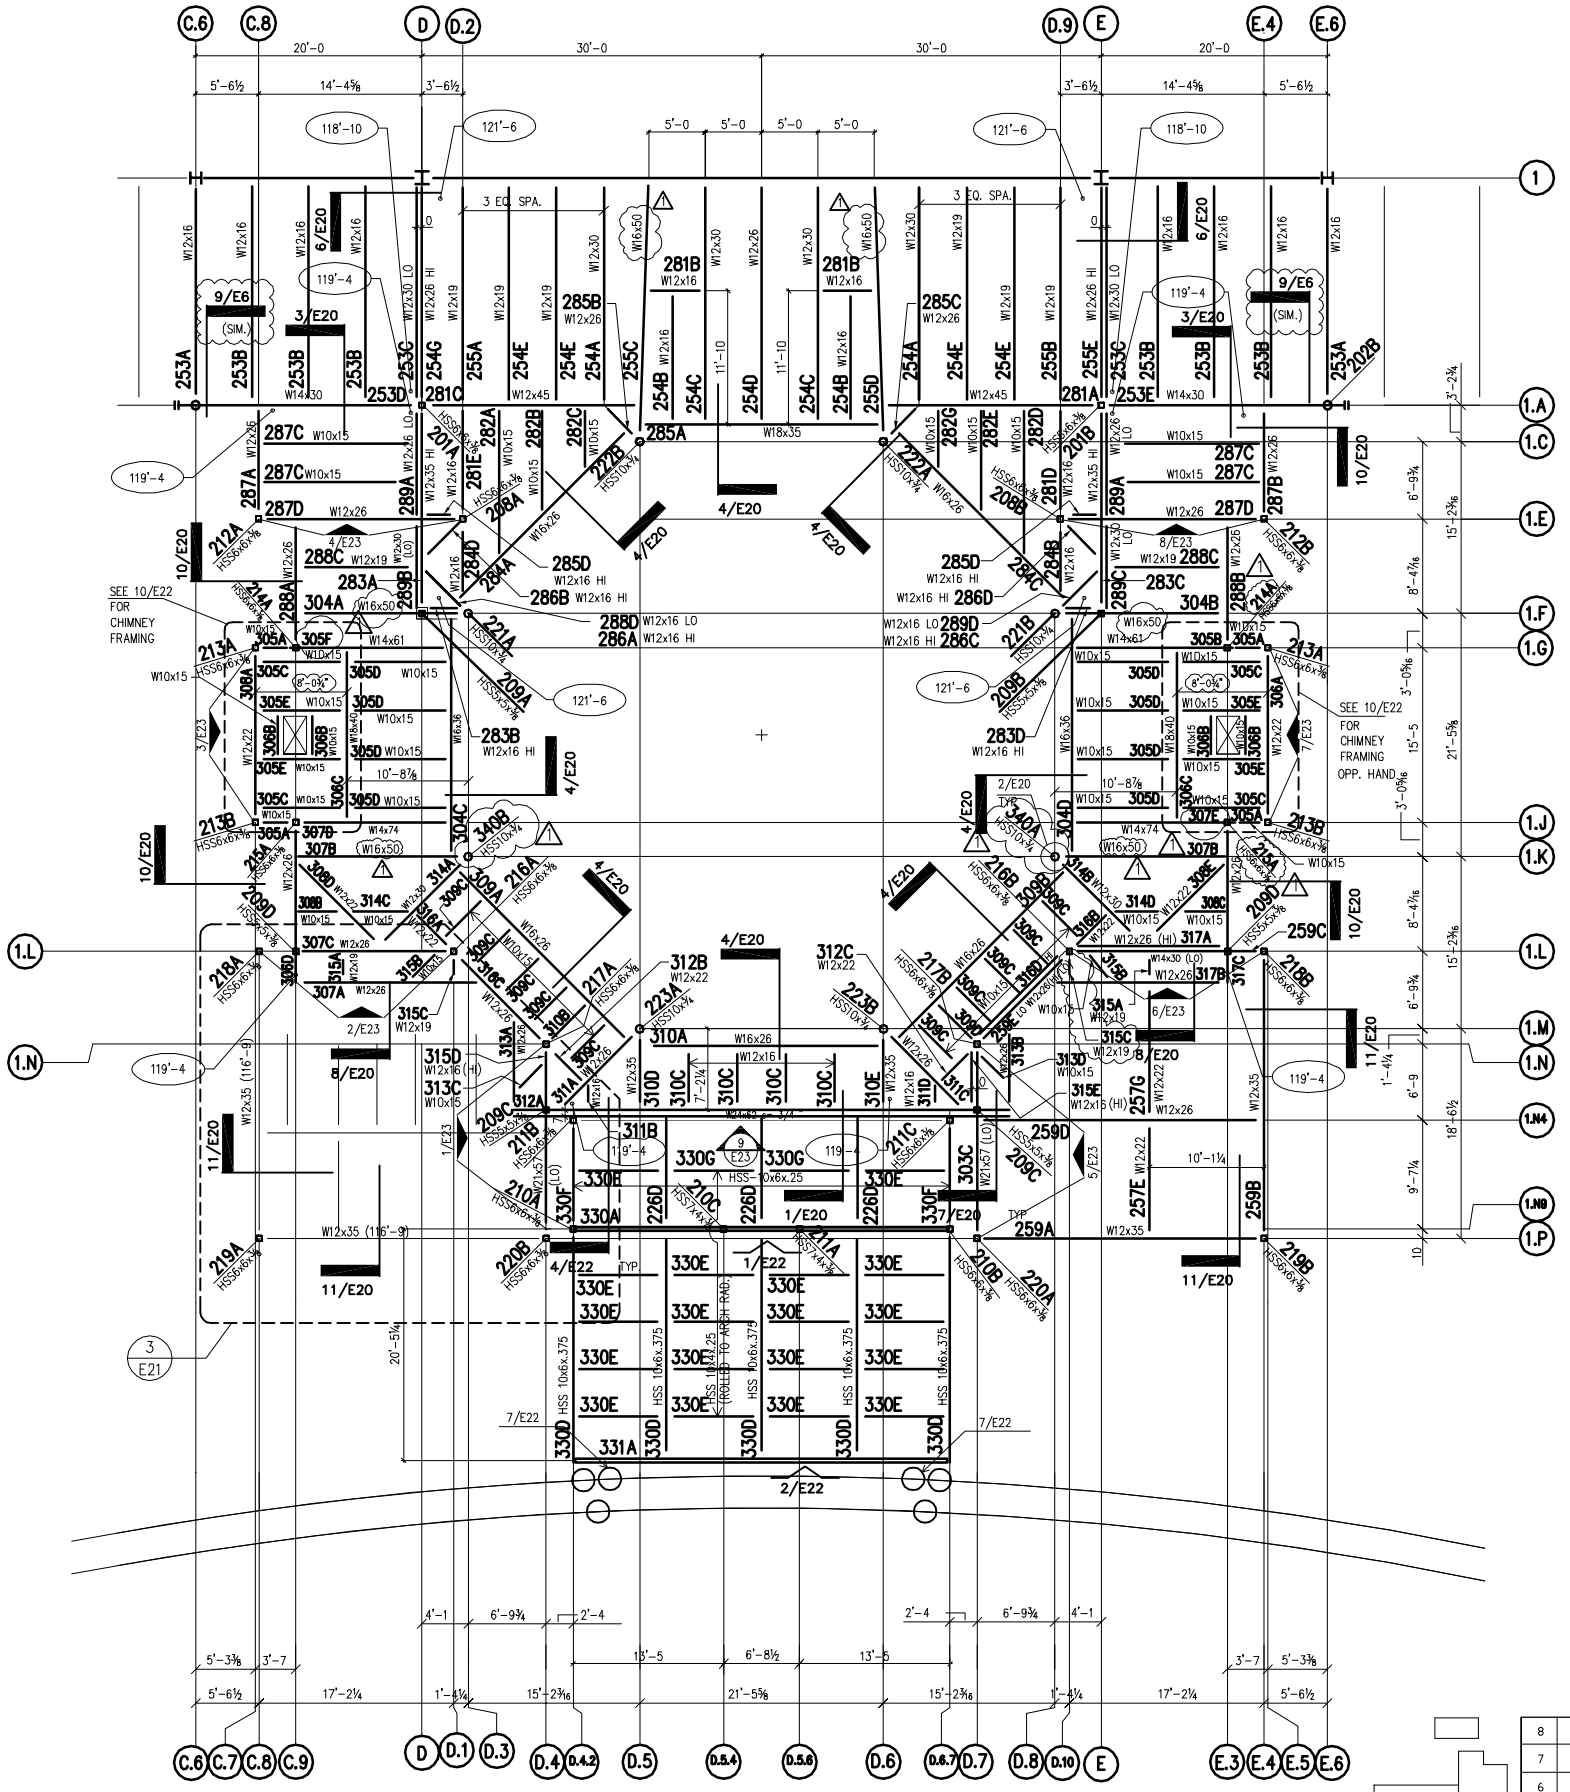

LOW ROOF LEVEL ERECTION PLAN – MAIN ENTRY

SCALE: 1/8"= 1'-0" REF: S-100.1

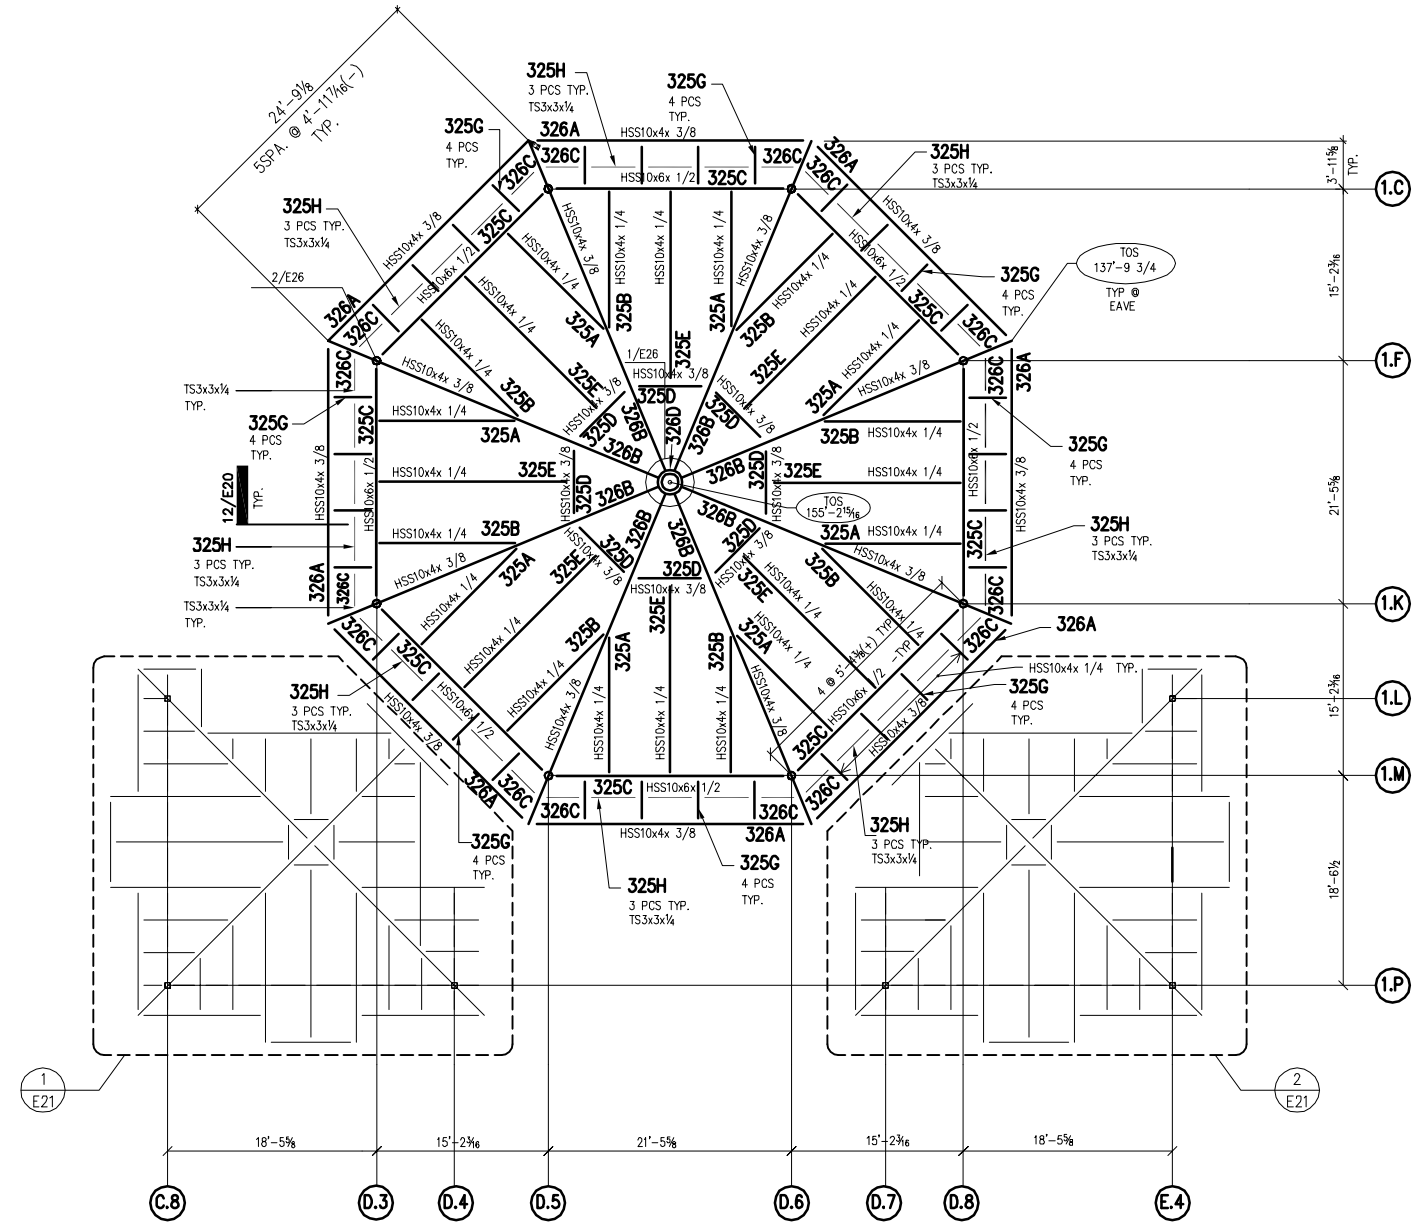

HIGH ROOF LEVEL ERECTION PLAN – MAIN ENTRY

SCALE: 1/8"= 1'-0" REF: S-100.1

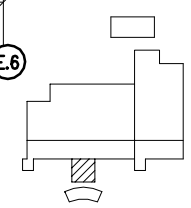

KEY PLAN

NO.	REVISION	BY	DATE	ISSUED	
8					
7					
6					
5					
4					
3					
2					
1			NO	FOR	DATE

PROJECT

LOCATION PLANS BY

CUSTOMER

DRAWN BY DATE CHECKED BY DATE

PAINT HOLES UNLESS NOTED

REVISION NO.

SHEET NO.

JOB NO.

PDF created with pdfFactory Pro trial version www.pdffactory.com