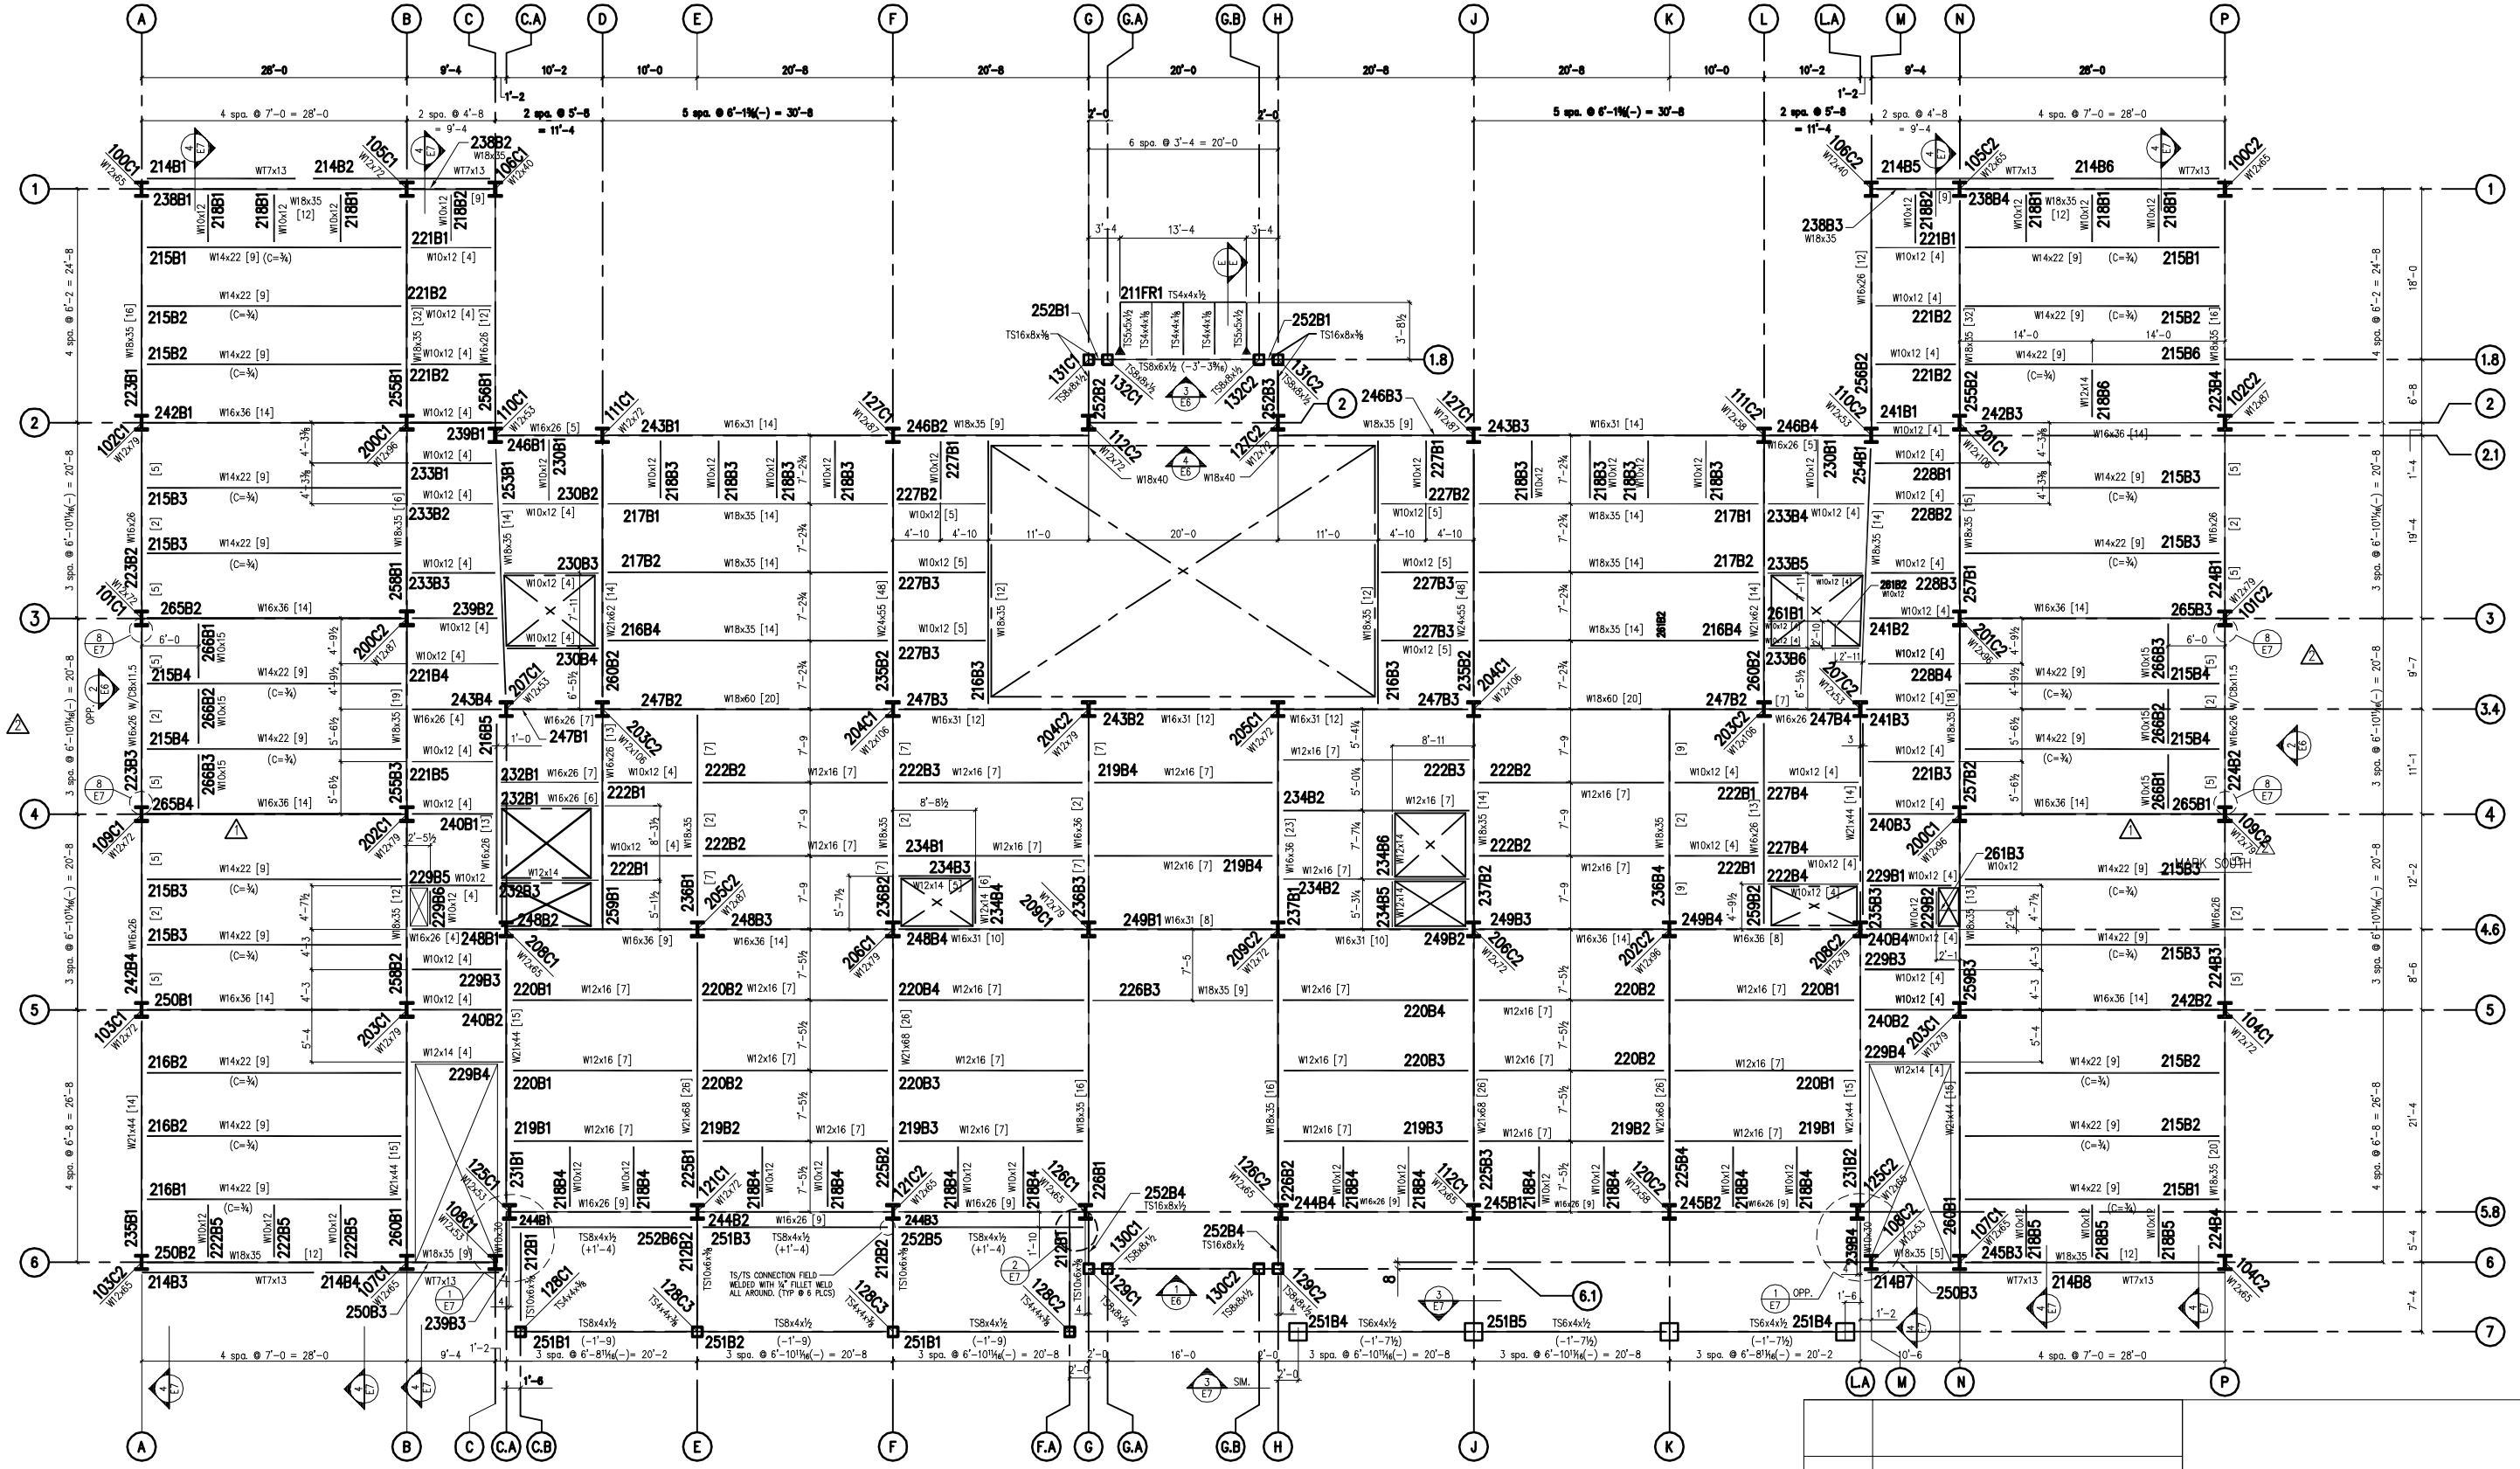

N
W E
S

SECOND FLOOR FRAMING ERECTION PLAN

SCALE: ⅛" = 1'-0" REF S1.02

NOTE:

1. TOP/STEEL EL.=1228'-9¾ TYP. U.N.O.
2. ELEVATIONS GIVEN ON PLAN THUS (-X'-X) ARE REFERENCED TO ELEVATION 1228'-9¾

DATE	REFERENCES/RELEASES

A	B	C	D	E	F	G	H	I	J	K

REVISIONS

FOR:
BUILDING:
LOCATION:
CONTRACTOR:
ARCHITECT:
DRAWN BY:
CHECKED BY:
SHOP ORDER:

PDF created with pdfFactory Pro trial version www.pdffactory.com